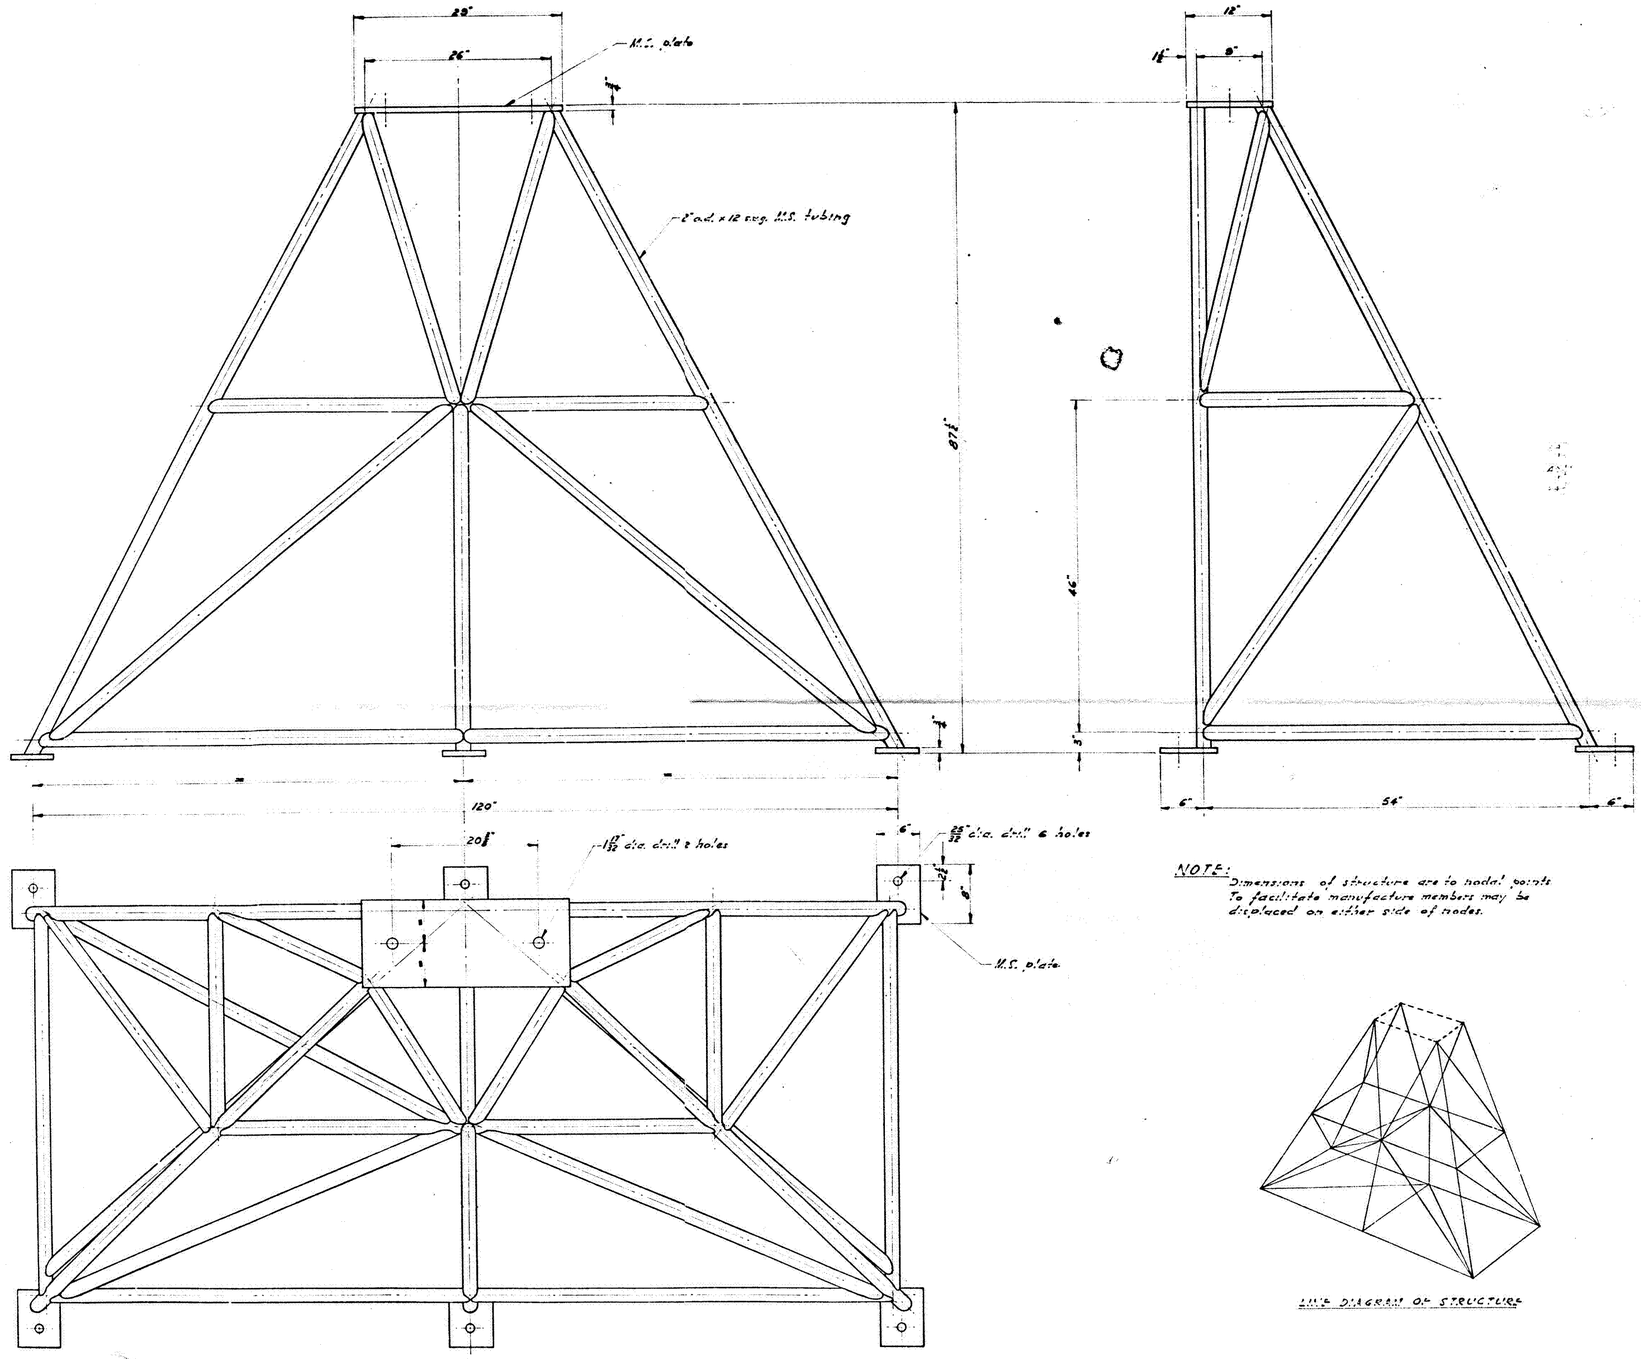

NOTE:
Dimensions of structure are to nodal points
To facilitate manufacture members may be displaced on either side of nodes.

LINE DIAGRAM OF STRUCTURE

RESISTORS ±10% WATT RESISTANCES IN OHMS CAPACITANCES IN MICRO-FARADS	UNLESS OTHERWISE STATED	MATERIAL	FINISH	SPECN.	FIRST USE	GENERAL TOLERANCE Fractions ± 1/16 Decimals ± .01	WHIT THREADS TO BSS 84 BA THREADS TO BS 93 UNIFIED THREADS TO BSS 1580	DRAWN	J. J. F.	4-6-58	COMMONWEALTH OF AUSTRALIA WEAPONS RESEARCH EST. SALISBURY	DIVISION	TITLE		
Unclassified		As shown	Undercoat with zinc chromate and paint grey - 2 coats	Com'l				CHECKED				S.A.D.	"LONG TOM" LAUNCHER SUPPORT STRUCTURE		
SECURITY CLASSIFN.	ISSUE No. 1 / MOD. No. / CHECKED / APPVD. / DATE / ISSUE No. / MOD. No. / CHECKED / APPVD. / DATE							APPROVED				SCALE 1½" = 1'-0"	PROJ. No.	DRG. No. SAD 5009/101	B
								GROUP APPROVAL							